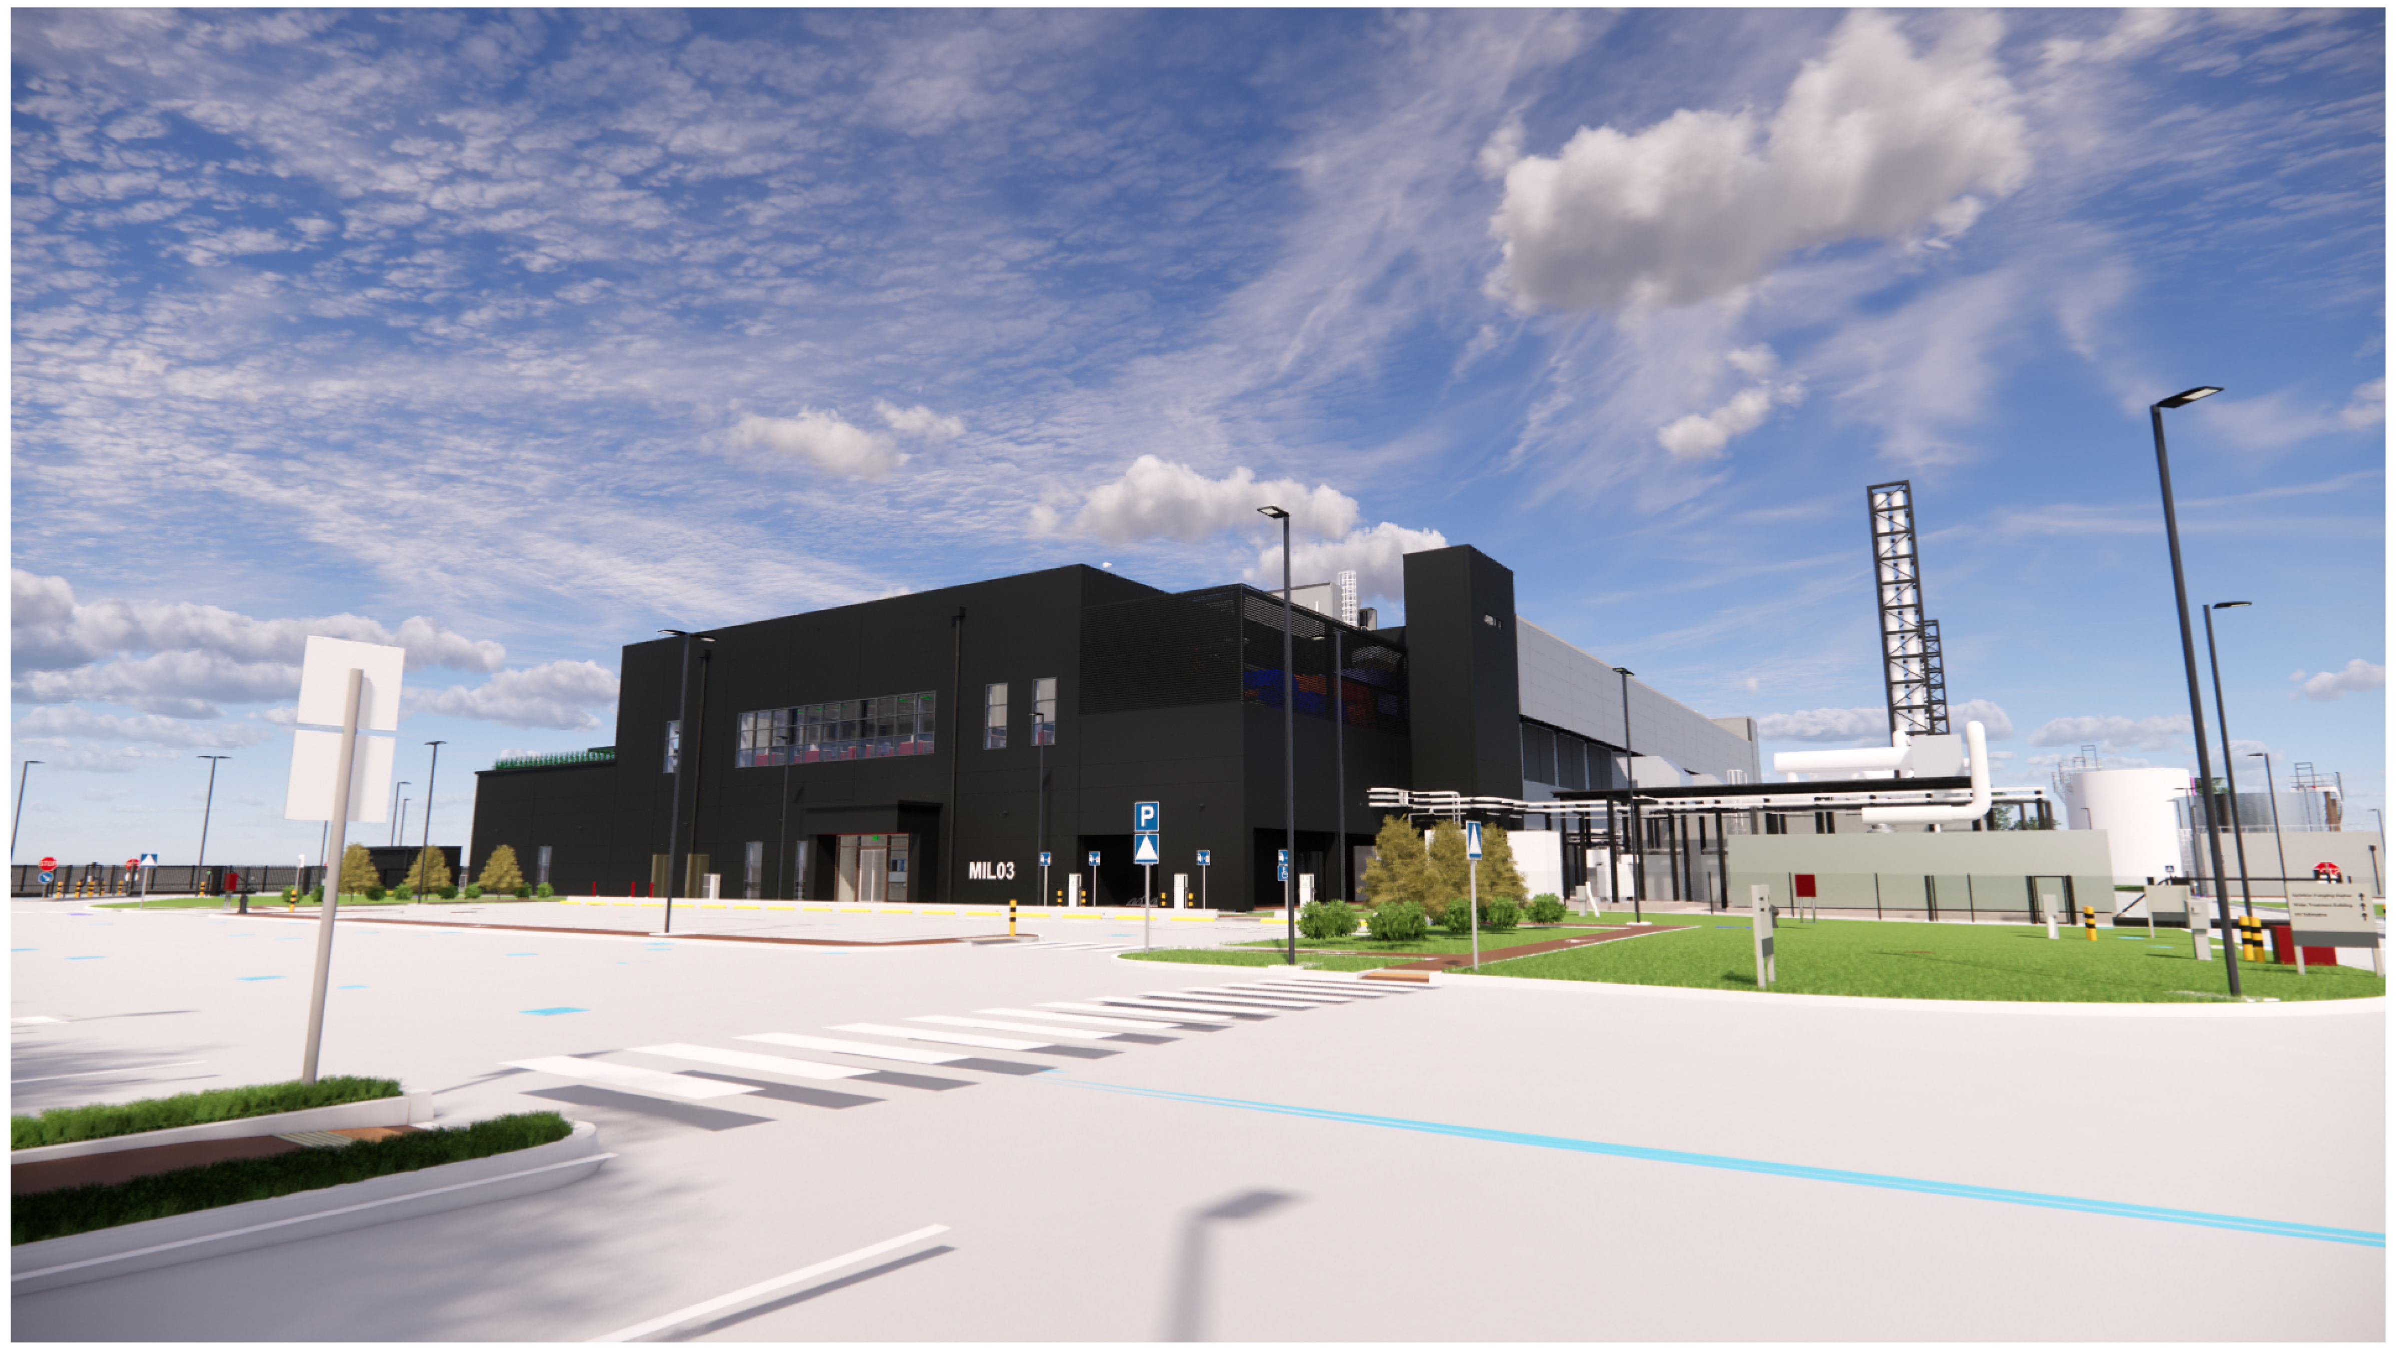

MICROSOFT CONFIDENTIAL

ALL VERTICAL DIMENSIONS ARE RELATIVE TO ASSOCIATED BUILDING SLAB LEVEL.

Jacobs

Jacobs Italia S.p.A.
Via Alessandro Volta, 16
20093 Cologno Monzese (MI) - Italy
T: +39 (02) 250981

Microsoft

MIL03 - WTR Site

Datacenter Italy

Settimo M.se
Milano, Italy

Design Team

Jacobs Engineering
Design
CLAUDIA CODEGONE
Drawn
FABIO VERSETTI
Checked
PAOLO DI VARA
Approved
19/07/24
Date
K83804
Company Project No.
P.18151
M.S. Project No.

Approvals

CUSTOMER
MICROSOFT

VICTORIA MARSHALL / AARON KING
Design Manager
MARCIN ZAWACKI
Mechanical
ANDREW FREEZER
BAS/EPMS
ATHANASIOS AVLONITIS
Electrical
FINBAR ROGERS
Security
ROBERT DRUHAN
CSA
PAUL BISHOP
Telecom
FRAN KILMURRAY
Environmental / Permitting
NUALA TREACY
BIM

PROJECT MANAGEMENT

NICOLA CAROFANO
Project Manager
PAOLO DI VARA
Design Manager
DARIO FRANCESCATTI
Program Manager

Revisions

No.	Date	Description
D	19/07/2024	ISSUE FOR IFP REV - 1
C	21/04/2023	ISSUE FOR IFP
B	14/10/2022	ISSUE FOR 100% DRAFT IFR
A	16/09/2022	ISSUE FOR 60%

Registration

Key Plan

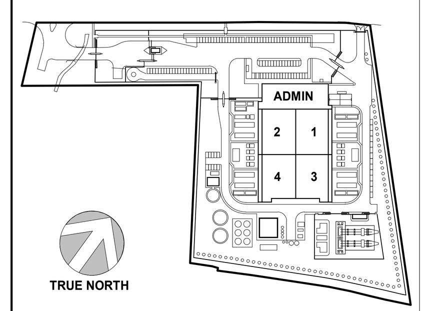

Bar Code

Sheet Title/Number

3D VIEW-RENDERINGS
Grey

MIL03-A-A-004-0

MIL03-A-A-004-0